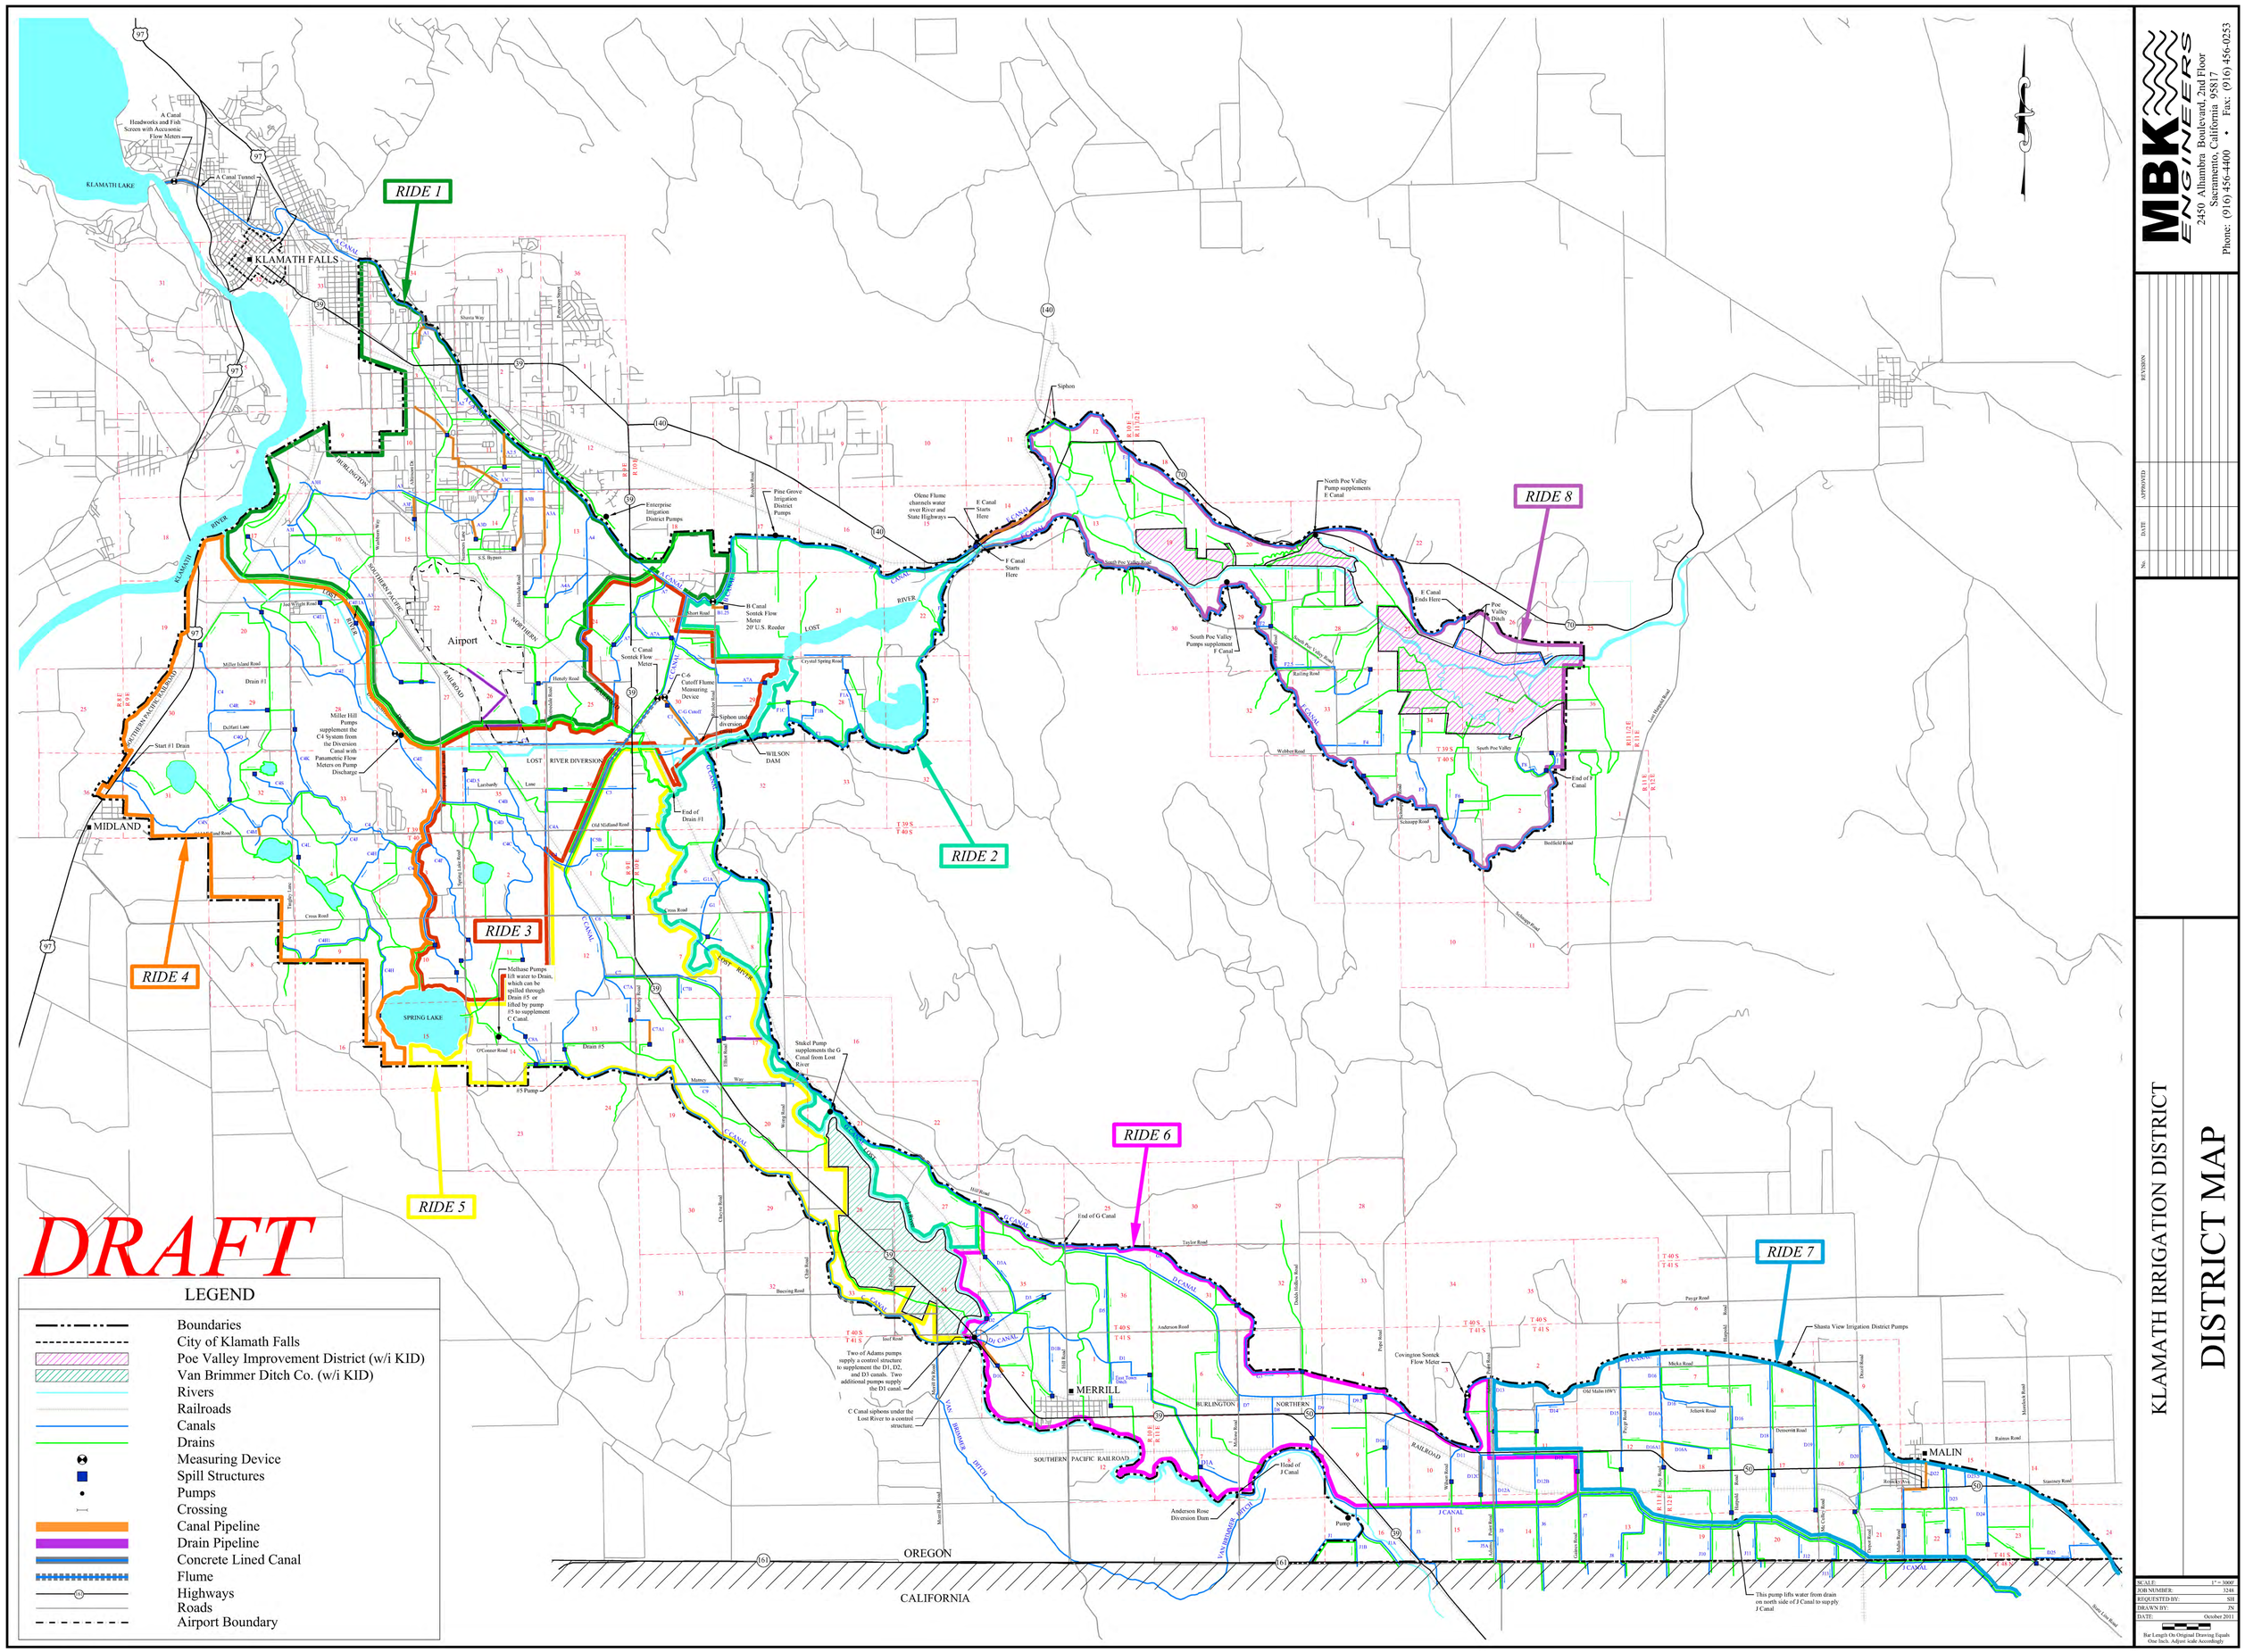

MBK ENGINEERS
2450 Alhambra Boulevard, 2nd Floor
Sacramento, California 95817
Phone: (916) 456-4400 • Fax: (916) 456-0253

No.	DATE	APPROVED	REVISION

KLAMATH IRRIGATION DISTRICT
DISTRICT MAP

SCALE:	1" = 5000'
JOB NUMBER:	3248
REQUESTED BY:	SH
DRAWN BY:	JN
DATE:	October 2011

Bar Length On Original Drawing Equals One Inch. Adjust Scale Accordingly